FIESTA ISLAND GENERAL DEVELOPMENT PLAN
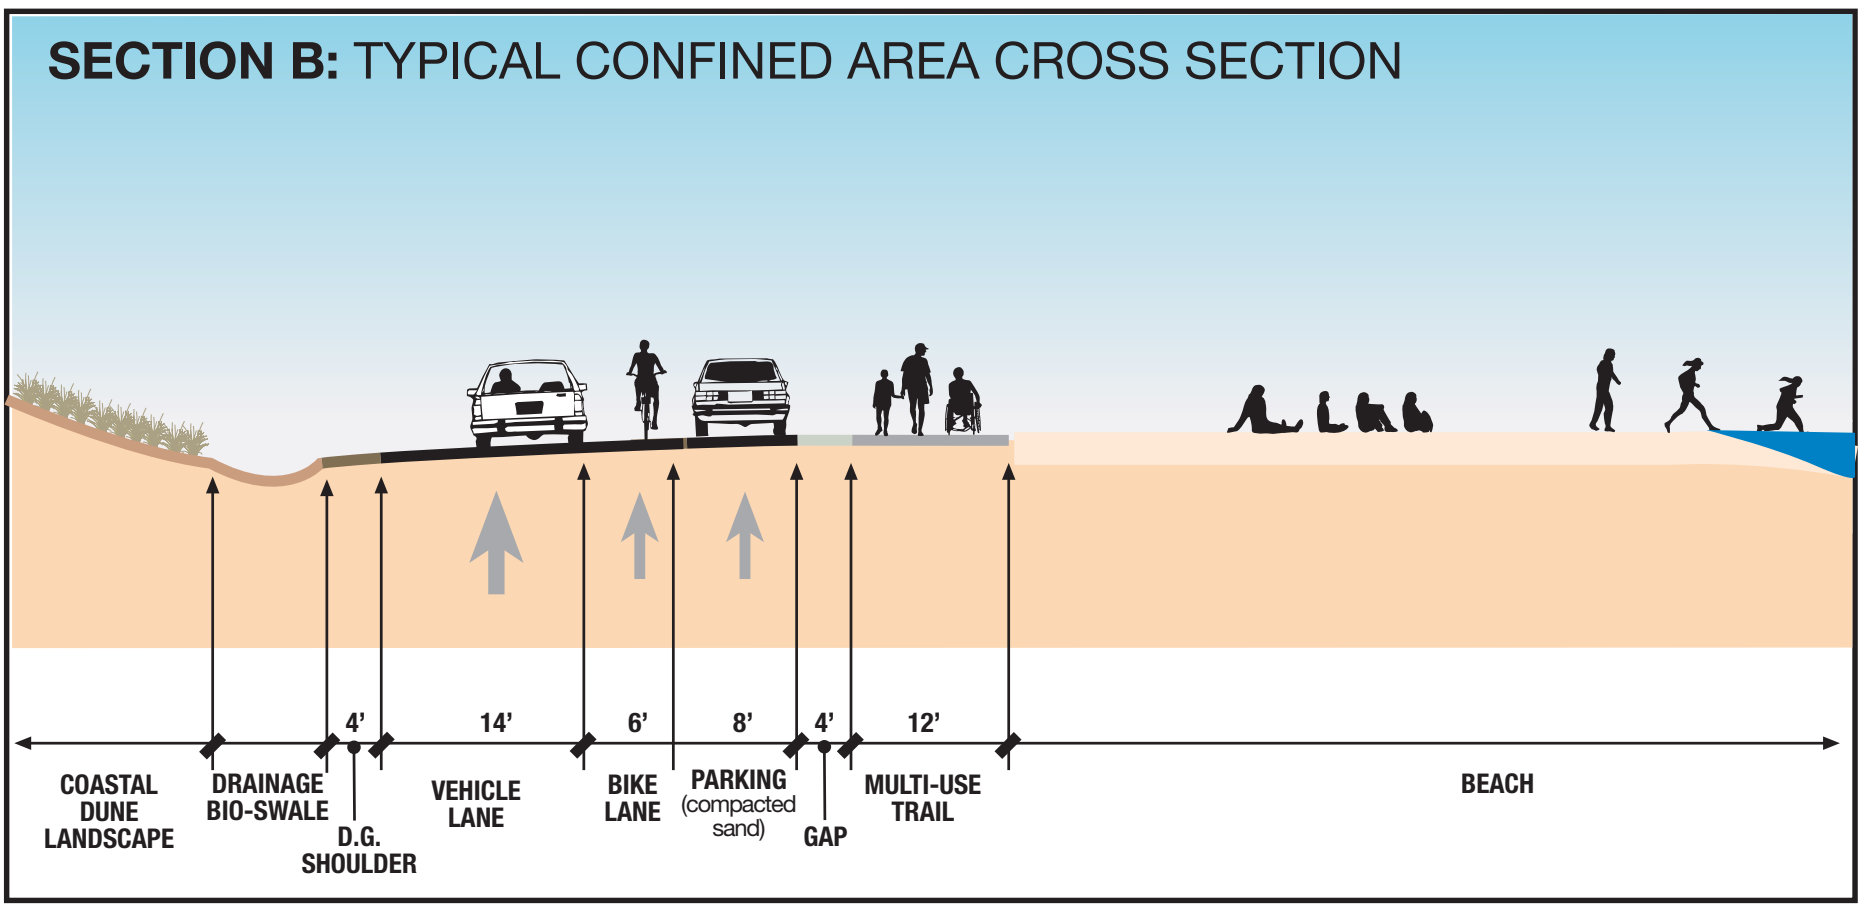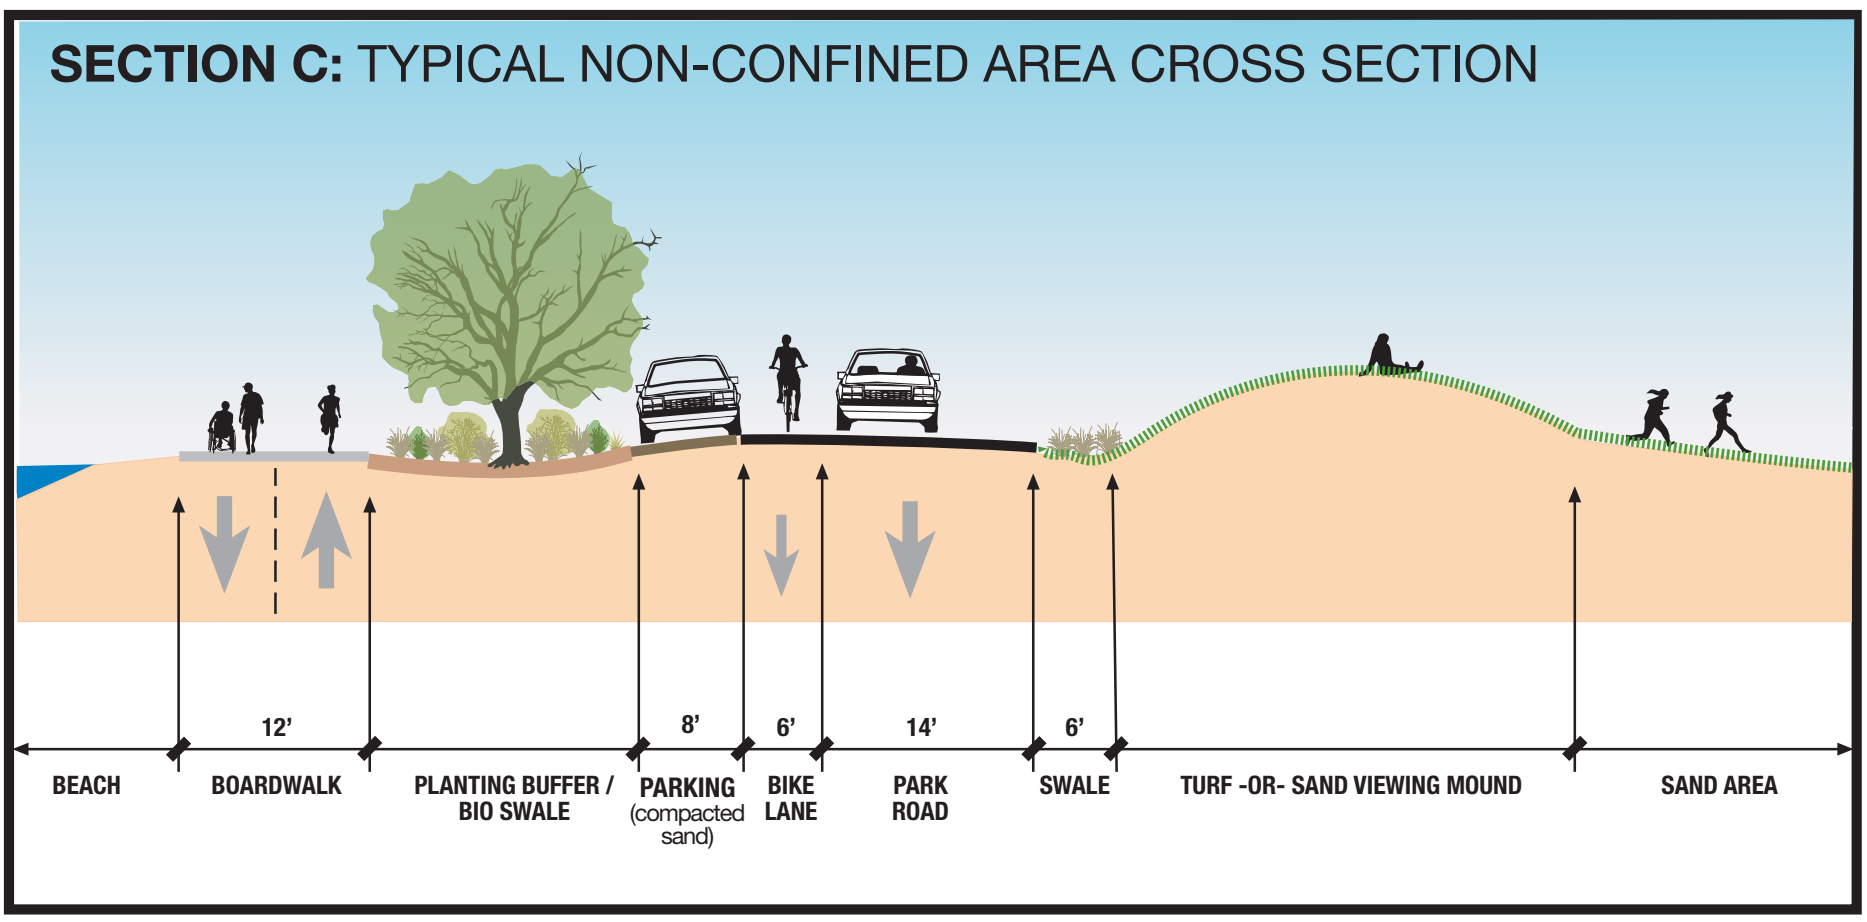
ALTERNATIVE #4- DETAILED CROSS SECTIONS